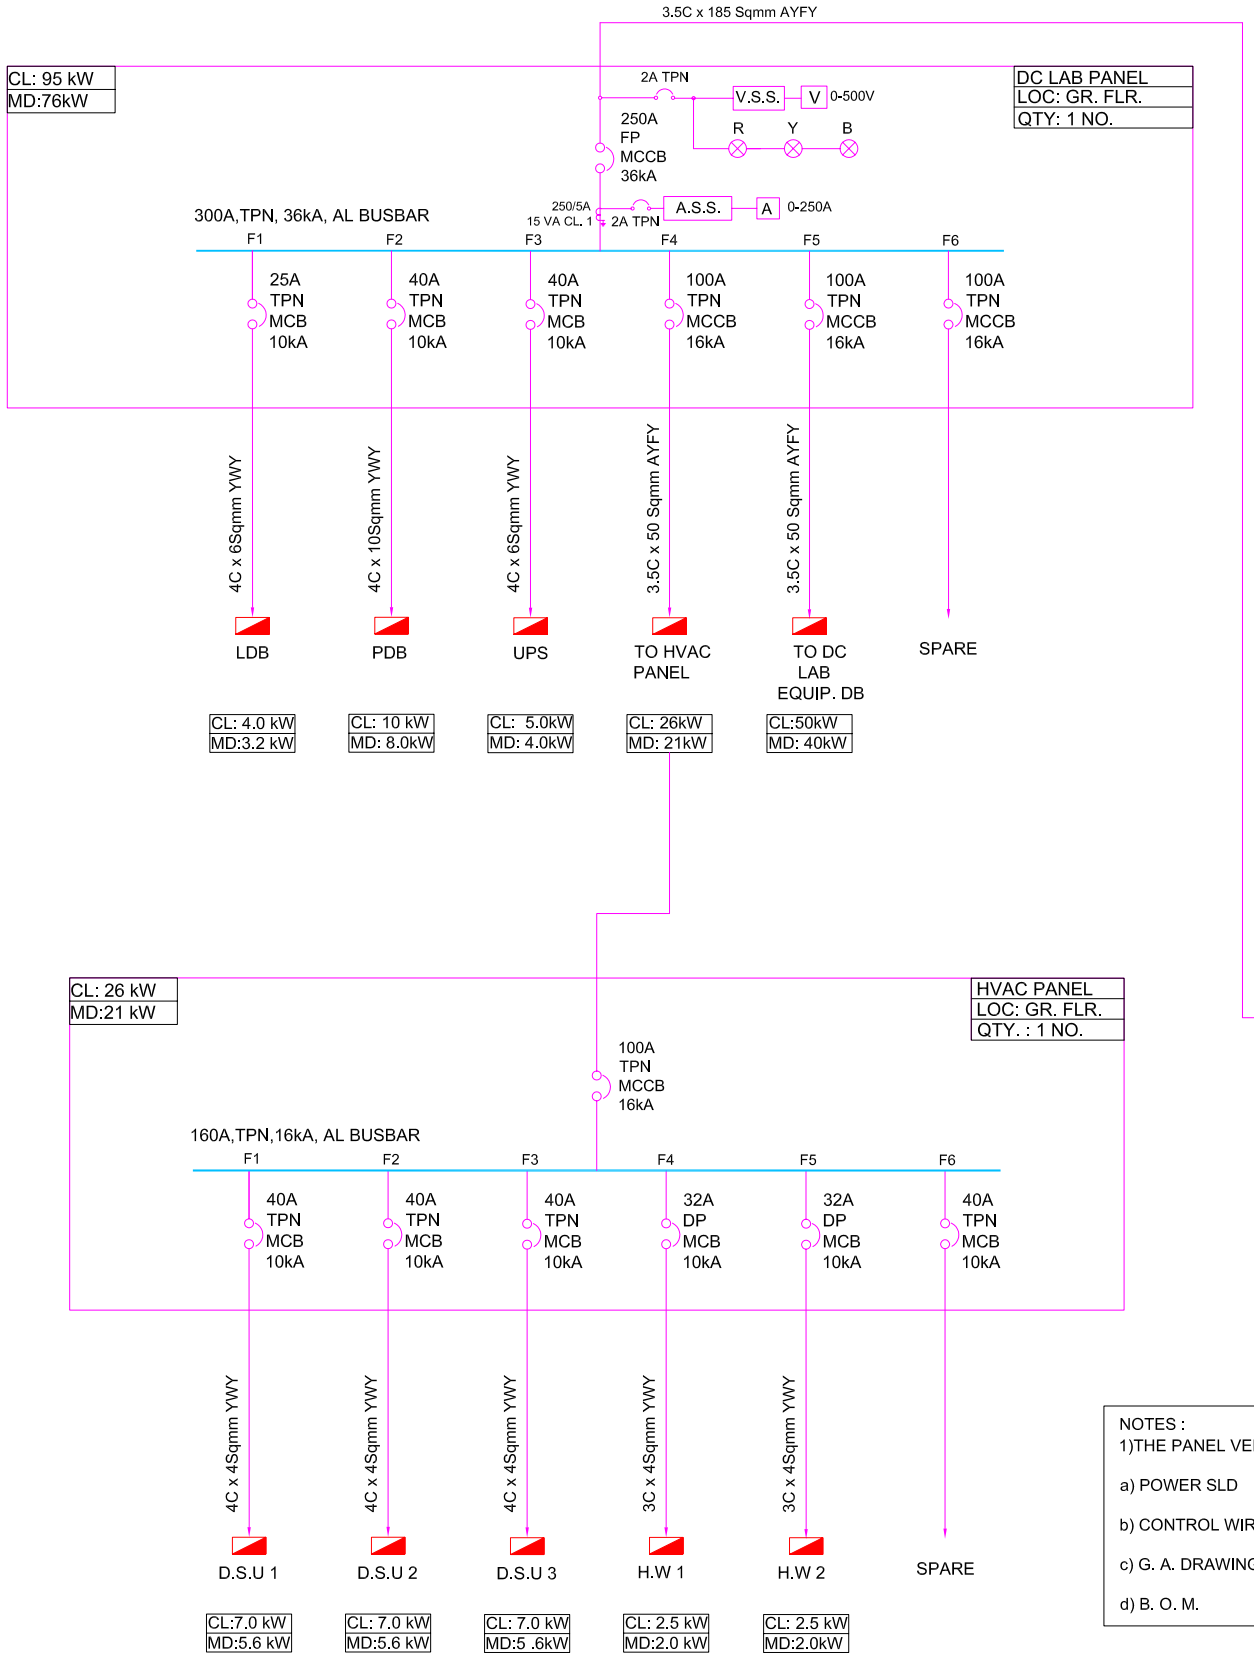

NOTES :
1)THE PANEL VENDOR TO SUBMIT FOLLOWING DETAILS FOR APPROVAL :

a) POWER SLD

b) CONTROL WIRING DIAGRAM

c) G. A. DRAWING

d) B. O. M.

REV.	PARTICULARS OF REVISION	DRN. BY	CHKD. BY	APRD. BY	DATE
R8	REVISED AS PER CLIENT'S REQUIREMENT	SONAL	VS	NMD	14.05.12
R7	REVISED AS PER CLIENT'S REQUIREMENT	SONAL	VS	NMD	14.05.12
R6	REVISED AS PER CLIENT'S REQUIREMENT	SONAL	VS	NMD	08.05.12
R5	REVISED AS PER CLIENT'S REQUIREMENT	SONAL	VS	NMD	04.05.12
R4	REVISED AS PER CLIENT'S REQUIREMENT	SONAL	VS	NMD	18.04.12
R3	REVISED AS PER CLIENT'S REQUIREMENT	SONAL	VS	NMD	29.03.12
R2	REVISED AS PER CLIENT'S REQUIREMENT	SONAL	VS	NMD	15.03.12
R1	REVISED AS PER CLIENT'S REQUIREMENT	SONAL	VS	NMD	05.03.12
R0	ORIGINAL ISSUE	UMA	VS	NMD	29.12.11

REVISIONS IN DRAWINGS

ARCHITECT : RAJEEV VISHWASRAO & ASSOCIATES

CLIENT: IUCAA , PUNE

PROJECT: SUB STATION TO NEW DATA CENTRE WORK AT IUCAA, PUNE

TITLE: SINGLE LINE DIAGRAM FOR NEW DATA CENTER

DRG. NO. 688-01-1/2

REV. R8

☐ PRELIMINARY ☑ TENDER ☐ INFORMATION ☐ APPROVAL ☐ CONSTRUCTION

SERVICES CONSULTANTS :

VISION ELECTRO - MECHANICAL CONSULTANTS PVT. LTD.
2 SHWETA 98/28 BHUSARI COLONY PUNE 411038, Tel: 25285686 Telfax: 25285685, email: design@visionemc.com

THIS DRAWING AND THE CONNECTED DESIGNS IS OUR SOLE PROPERTY. IT IS LOANED ON CONDITION OF RETURN ON DEMAND. IT SHALL NOT BE COPIED, LENT OR USED WITHOUT OUR PRIOR WRITTEN CONSENT.