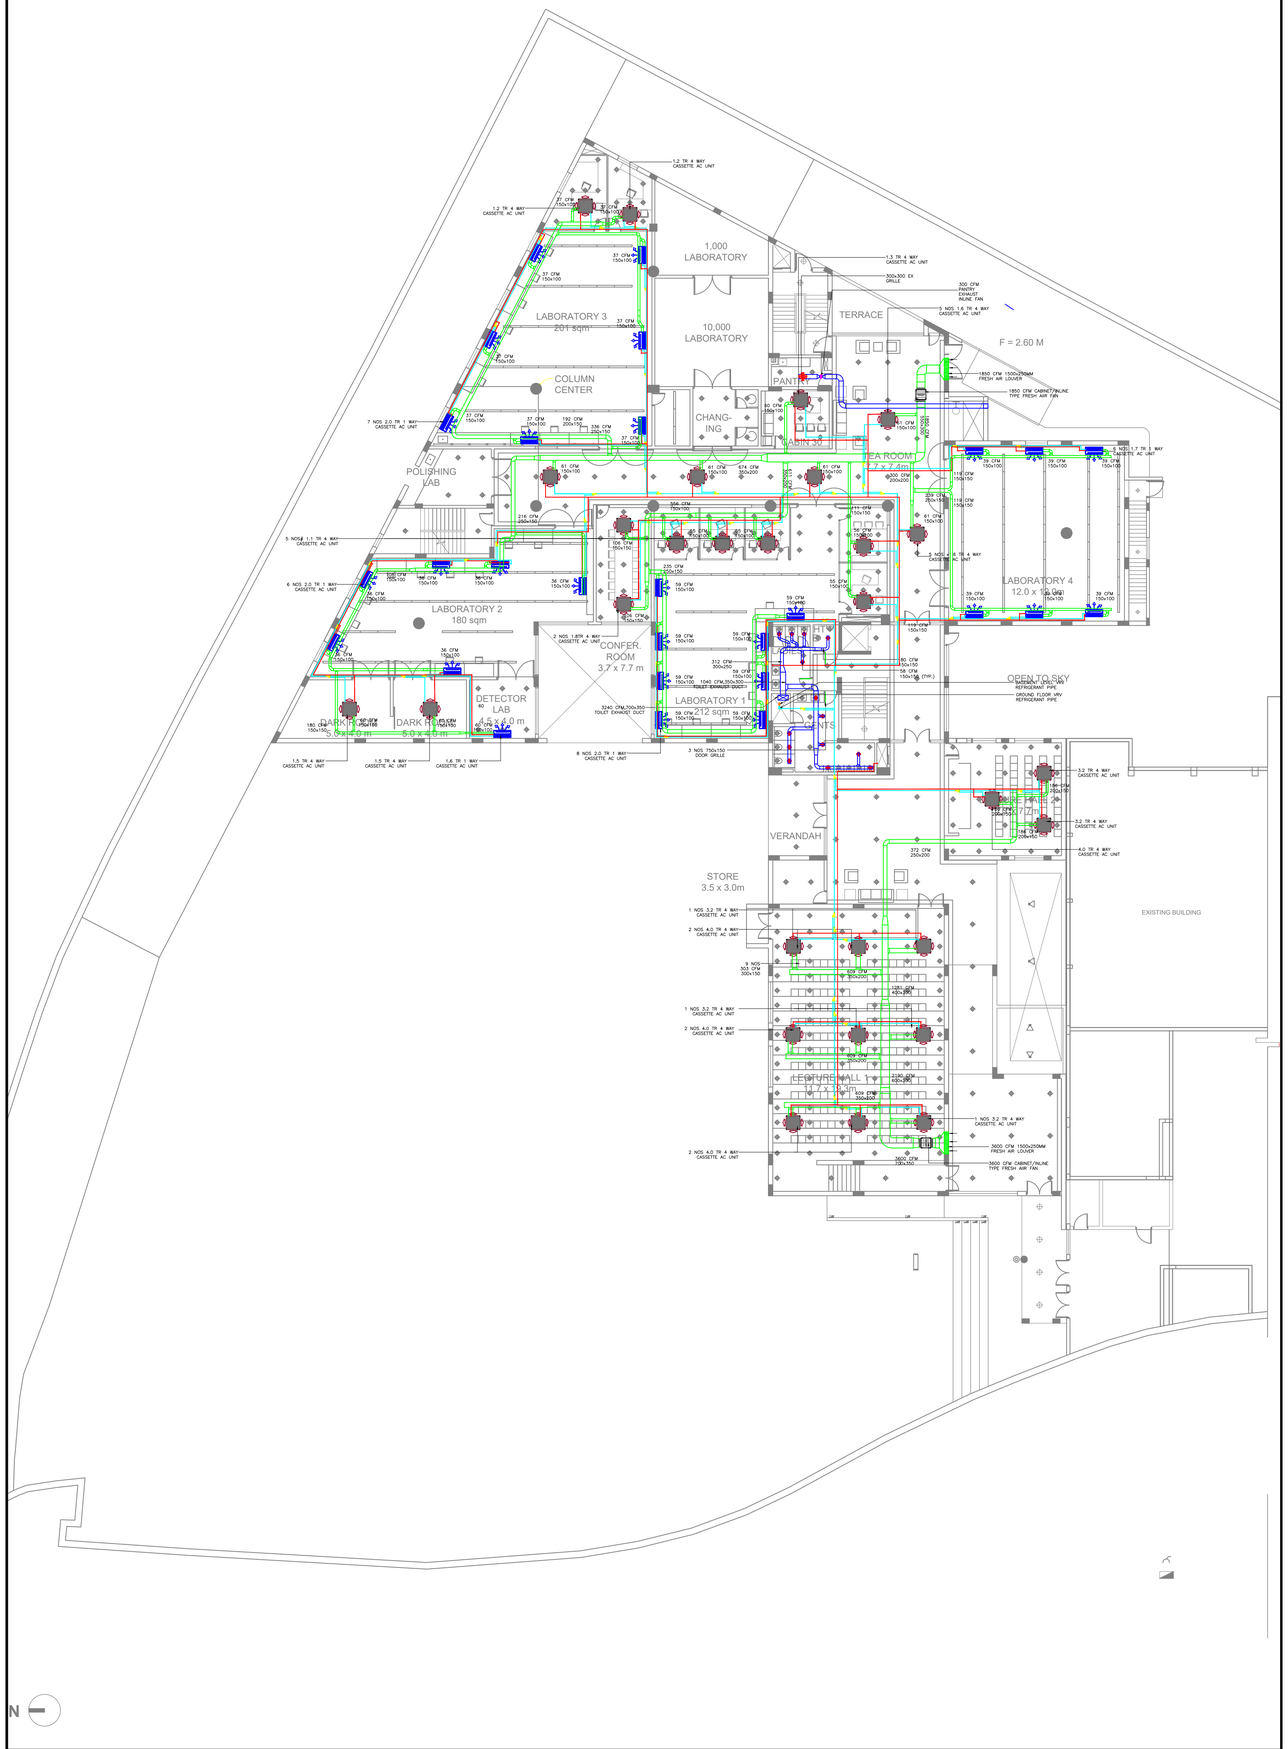GROUND FLOOR ELECTRICAL
LAYOUT at ± 0.0m